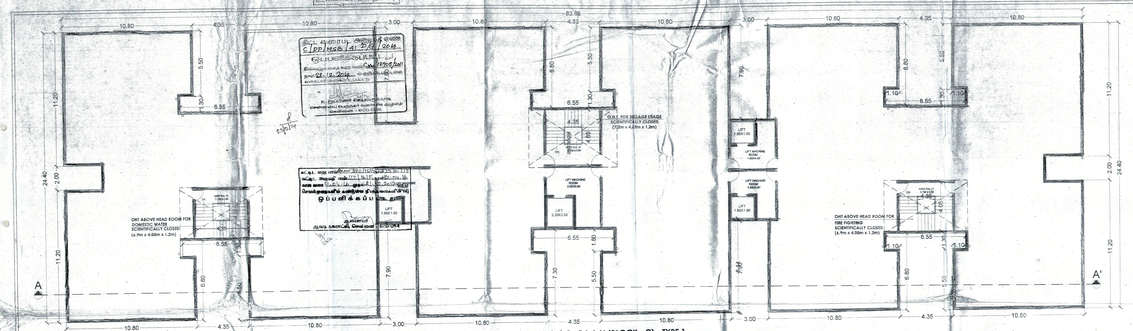

TERRACE FLOOR PLAN (BLOCK - C) - TYPE 1

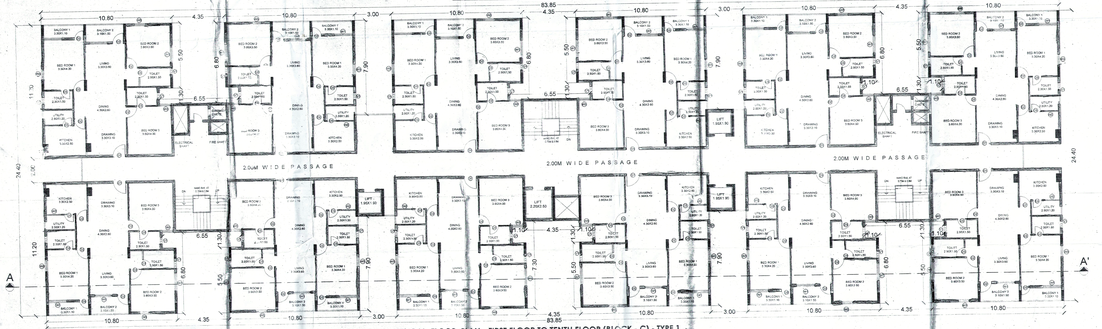

TYPICAL FLOOR PLAN - FIRST FLOOR TO TENTH FLOOR (BLOCK - C) - TYPE 1

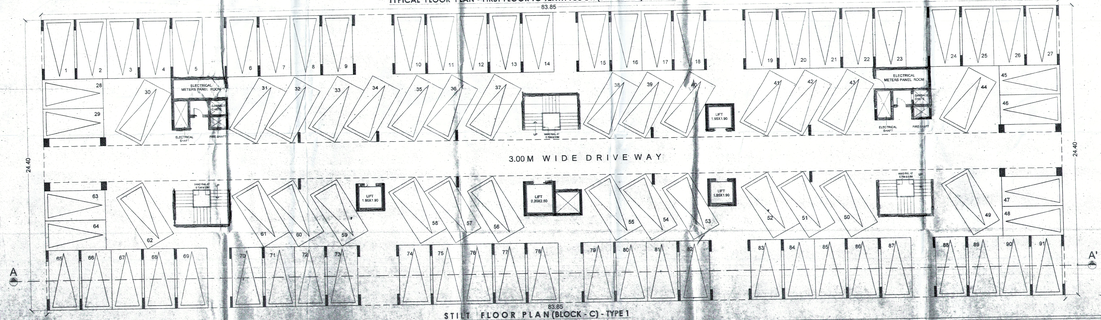

STILT FLOOR PLAN (BLOCK - C) - TYPE 1

FRONT ELEVATION (BLOCK - C) - TYPE 1

SECTION AT A-A' (BLOCK - C) - TYPE 1

SHEET NO. 4/7

PLAN SHOWING THE PROPOSED ADDITIONAL CONSTRUCTION OF HOUSING COMPLEX AT SURVEY NO. 472, 474/1B,2A,2B, 475, 476, 477/1,2, 479, 480/1, 482, 484/1A,1B,1C, 102,1D,1E, 485, 489/2B2,2B3,551, 611/2, 612/1B,2B2, 624/2,3, 625/1 OF F.ARUTHPATTU VILLAGE, AVADI POONAMALLE ROAD,AVADI MUNICIPALITY, POONAMALLEE TALUK, THIRUVALLUR DISTRICT, CHENNAI

FOR CENTRAL GOVERNMENT EMPLOYEES WELFARE HOUSING ORGANISATION(UNDER MINISTRY OF HOUSING & POVERTY ALLEVIATION, GOVT. OF INDIA)
6TH FLOOR, A WING , JANPATH BHAWAN, JANPATH , NEW DELHI - 100001

SPECIFICATION:

FOUNDATION: PCC1:4:8 RCC FOOTINGS
SUPER STRUCTURE : RCC FRAMED STRUCTURE
MASONRY : 230MM &115MM THK. BRICK MASONRY
PLASTERING : IN CM 1:4 & 1:5
FLOORING : MOSAIC AND MARBLE IN HALL
FINISHES : OBD FOR INTERNAL WALLS AND CEMENT PAINT FOR EXTERNAL WALLS
DOORS : MS PRESSED STEEL FRAMES & FLUSH DOORS
WINDOWS : ALUMINIUM SLIDING WINDOWS

COLOUR INDEX

ROAD COLOUR	
PLOT BOUNDARY COLOUR	
PROPOSAL COLOUR	

JOINERY DETAILS :

D - 1.05 x 2.10	W1 - 1.00 x 1.20
D1 - 0.90 x 2.10	W2 - 0.90 x 1.20
D2 - 0.75 x 2.10	V1 - 0.60 x 0.60

SCALE : 1: 100 | SHEET TITLE : C - TYPE BLOCK (TYPE - I)

NOTE : ALL DIMENSIONS ARE IN 'M'

APPLICANT SIGNATURE

G. SRINIVASAN, M.E., M.B.A., M.I.E.
Project Manager,
CGEWHO- Chennai, Plt.-52
Perumbakkam, Chennai- 600 07I.

FOR CENTRAL GOVERNMENT EMPLOYEES WELFARE HOUSING ORGANISATION
(UNDER MINISTRY OF URBAN EMPLOYMENT & POVERTY ALLEVIATION GOVT. OF INDIA)

STRUCTURAL ENGINEER SIGNATURE

M.V.SUDHAKAR

M.V. Sudhakar
Structural Engineer
No. 44, Kothandaraman Nagar, Chennai-600 017.

STRUCTURAL ENGINEER
LICENSE NO:44/STRUCTURAL ENGINEER/TP10/GHMC

ARCHITECT SIGNATURE

P. Visweswar
CA/98/22785

P.VISWESWAR
DESIGNERZ WORKSHOP ARCHITECTS
Tel:040-65622068
e-mail : architecture@designerzworkshop.com

PRINCIPAL ARCHITECT
C.A/98/22785